

Kings Gate, West Sussex, West Sussex RH12 1AE

£1,450 PCM

LINES & James

6 Kings Gate

A freshly decorated and re-carpeted two bedroom second floor flat in a popular town centre development with secure underground parking.


Lines & James are delighted to present this two bedroom apartment with freshly decorated and re-carpeted accommodation within the popular town centre Kings Gate development. Accommodation comprises: Entrance hall with storage cupboard, lounge/diner with doors on to private balcony, fitted kitchen with all integrated appliances, main bedroom with fitted wardrobes and en-suite shower room, further double bedroom with fitted wardrobe and family bathroom with shower over bath. This property also benefits from secure underground parking for one car, video entry phone system and is located minutes from the town centre and in easy reach of the mainline station.


- TWO BEDROOM
- SECOND FLOOR APARTMENT
- EN-SUITE TO MAIN BEDROOM
- SECURE UNDERGROUND PARKING
- TWO CENTRE LOCATION
- EPC RATING B
- COUNCIL TAX BAND D
- 12 MONTHS +
- DEPOSIT £1673.00
- AVAILABLE NOW








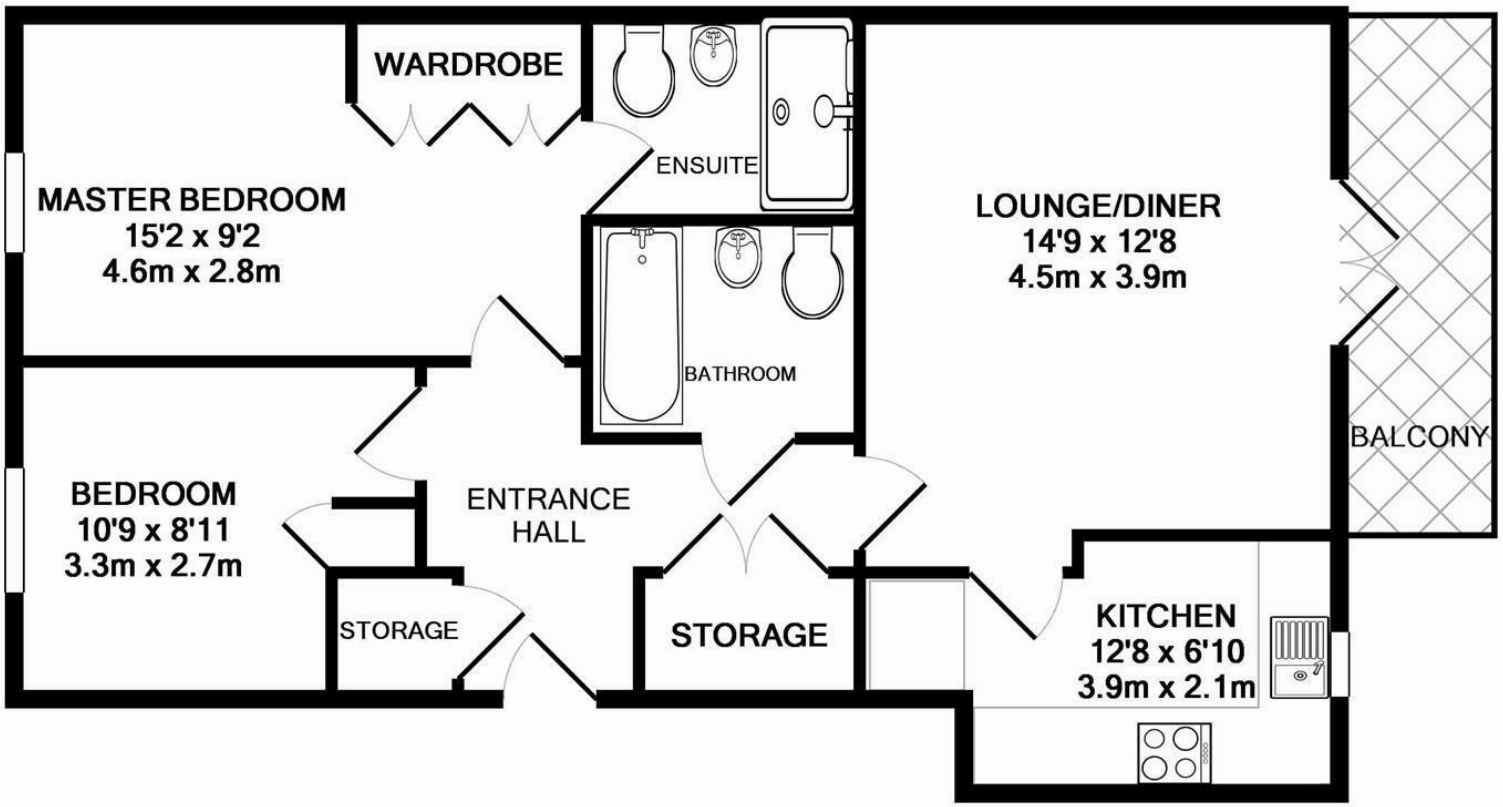


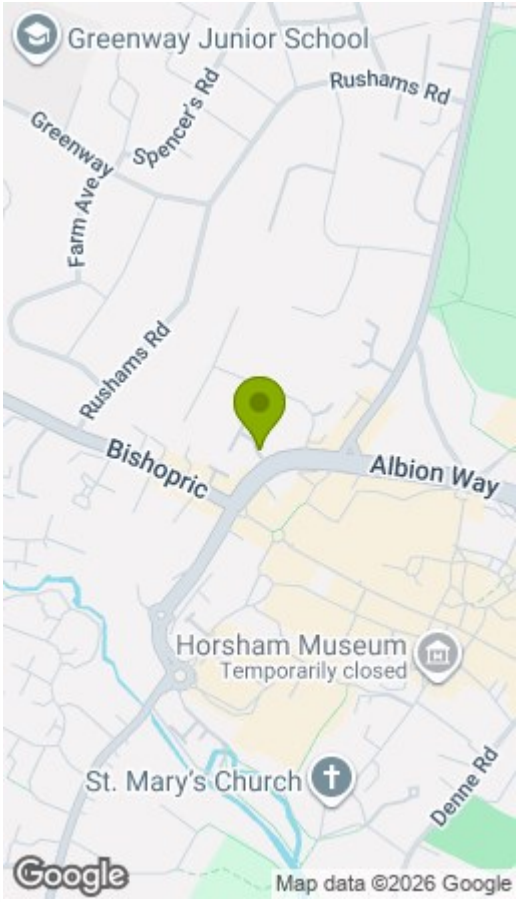

TOTAL APPROX. FLOOR AREA 659 SQ.FT. (61.2 SQ.M.)

Measurements are approximate and not to scale. Bedroom measurements do not take into account the fitted wardrobes. This plan is for illustrative purposes only and should only be used as such by any prospective tenant. No responsibility is taken for any error, omission or mis-statement.
Made with Metropix ©2015

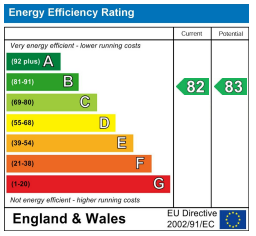

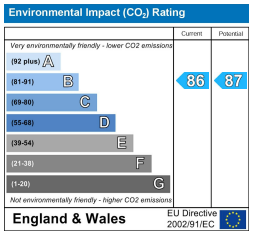

& LINES James

24 Worthing Road, Horsham, West Sussex, RH12 1SL,
Tel: 01403 210088
lettings@linesandjames.com
www.linesandjames.com

